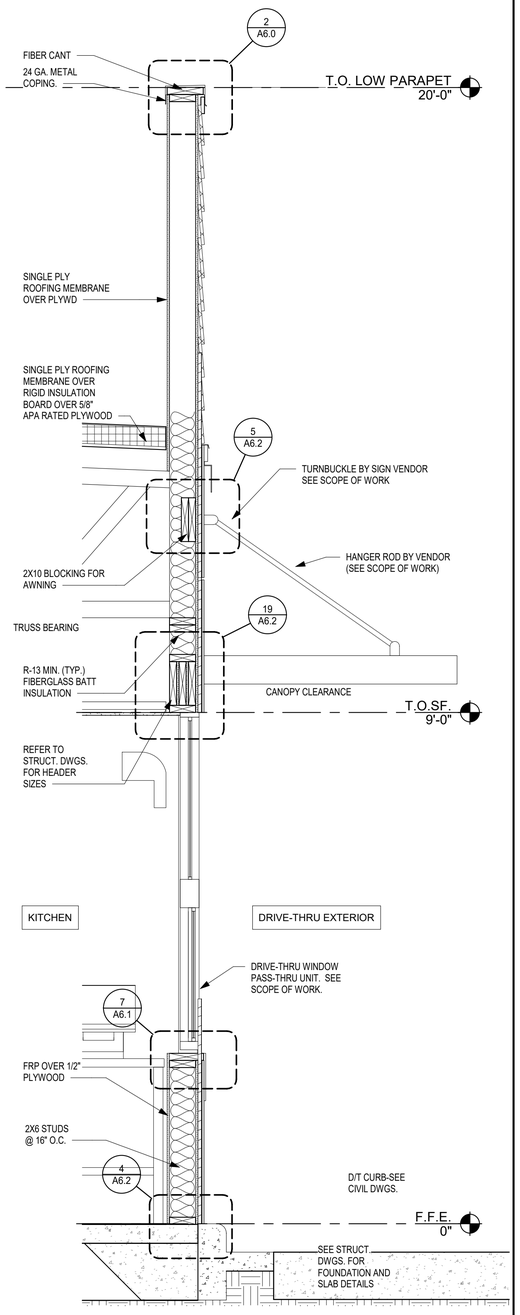

WALL SECTION AT DRIVE THRU 3/4" = 1'-0" | **D**

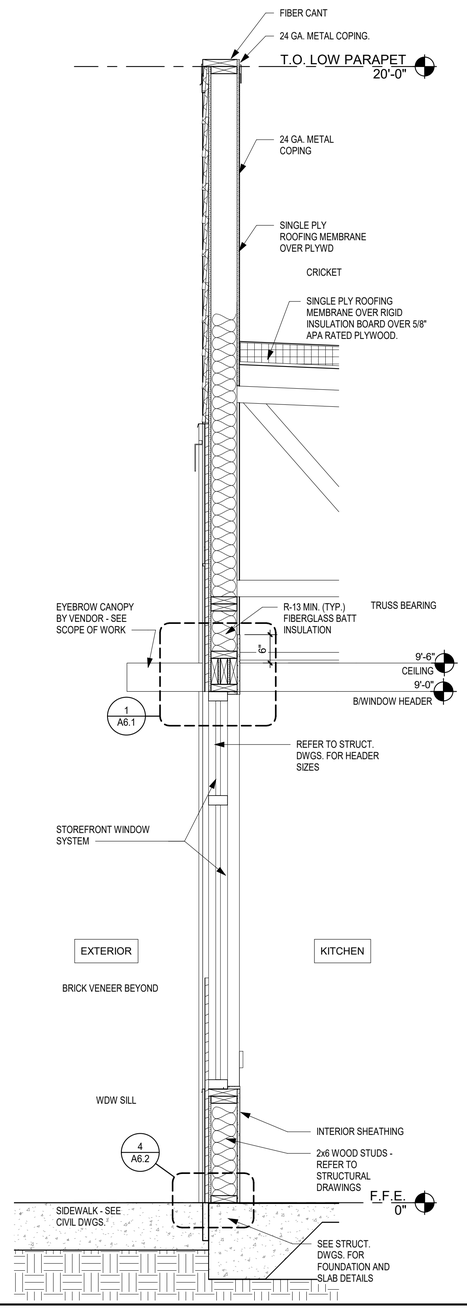

SECTION AT DINING 3/4" = 1'-0" | **C**

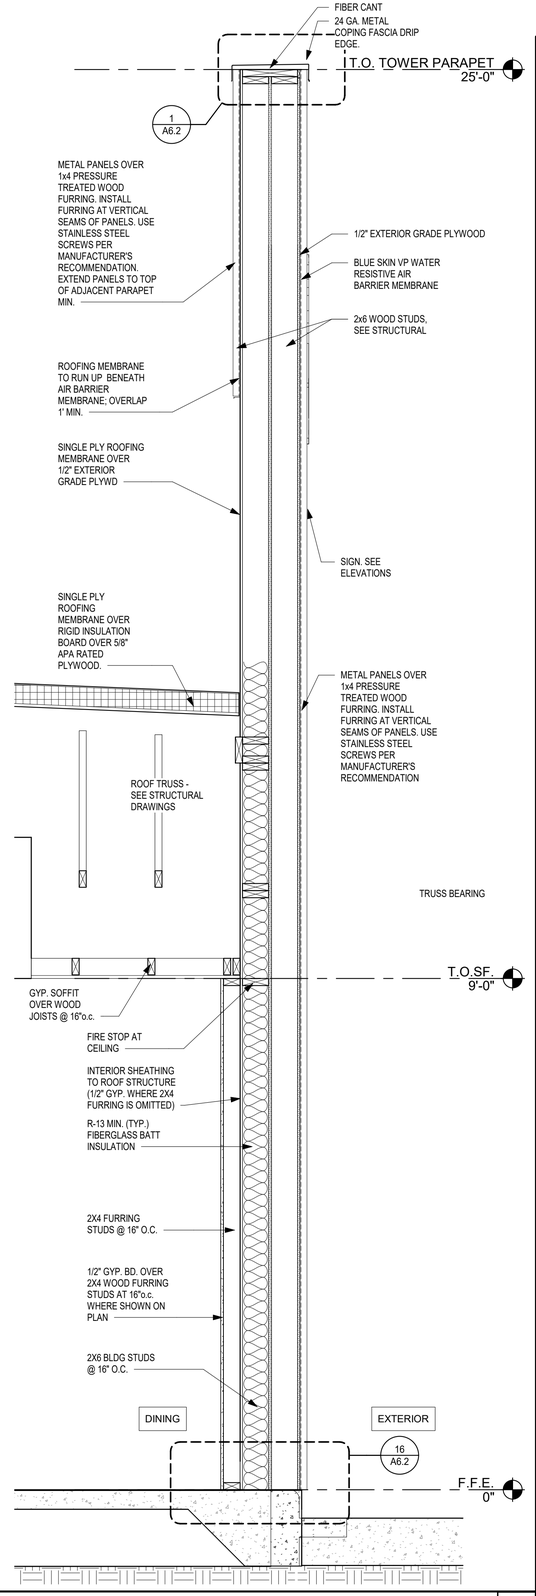

SECTION AT DINING - TOWER 3/4" = 1'-0" | **B**

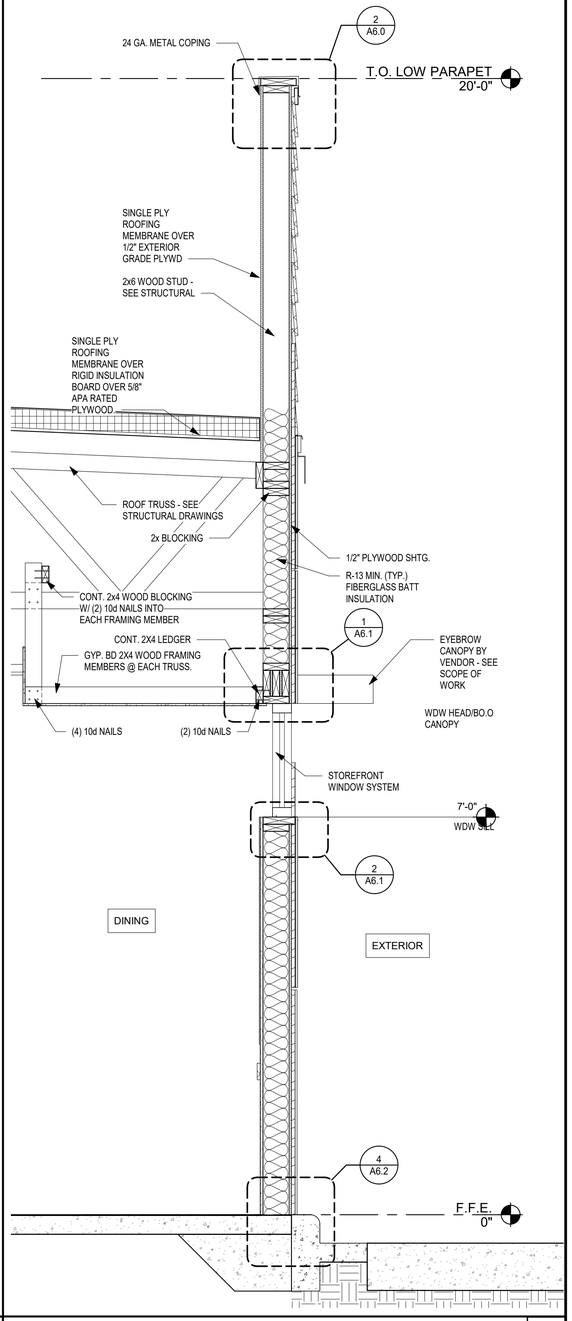

WALL SECTION AT DINING 3/4" = 1'-0" | **A**

C:\Users\cwood\Documents\22204 Spears Creek_CWoodMB2a1.rvt

CAUTION: IF THIS SHEET IS NOT 22"x34" IT IS A REDUCED PRINT

PROJECT #22204

national restaurant designers
ARCHITECTS & ENGINEERS
7208 Acc Blvd. 2nd Floor Raleigh NC 27617
phone: 919.544.0087 fax: 919.544.9339
A Division of LMHT Associates

BRYAN L. JONES
REGISTERED ARCHITECT
No. 9852
SOUTH CAROLINA

05.19.22

STATE OF SOUTH CAROLINA
LMHT ASSOCIATES, P.A.
Morrisville, NC
No. C84006
REGISTERED ARCHITECTS

	DATE	REMARKS

CONTRACT DATE:	03/31/2022
BUILDING TYPE:	END. MED 40
PLAN VERSION:	SEPT. 2021
BRAND DESIGNER:	
SITE NUMBER:	315669
ENTITY NUMBER:	458169
PA/PM:	
DRAWN BY.:	
JOB NO.:	22204

ENDEAVOR 2.0
SPEARS CREEK CHURCH RD
(BY LIBERTY RIDGE DRIVE)
SOUTH CAROLINA 29229

TACO BELL

ENDEAVOR 2.0
WALL SECTIONS

A5.0

PLOT DATE: 5/18/2022 5:29:20 PM