NOT USED 17 S-301

NOT USED 16 S-301

NOT USED 15 S-301

NOT USED 13 S-301

NOT USED 12 S-301

NOT USED 11 S-301

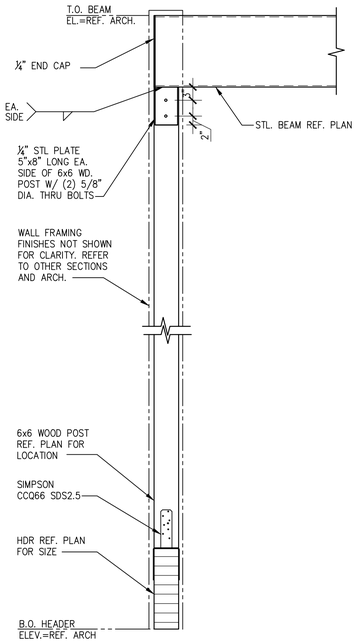

SECTION 8
SCALE: N.T.S. S-301

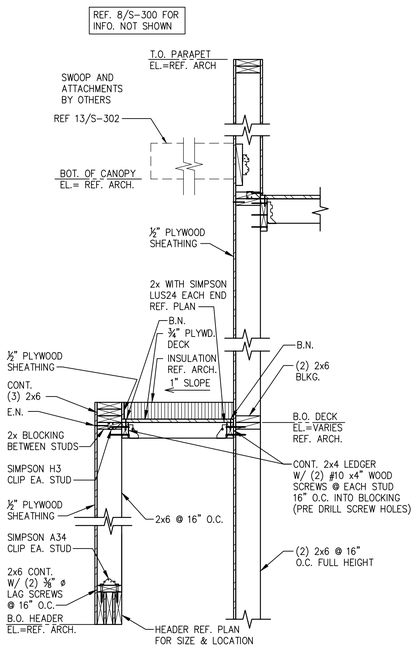

SECTION 7
SCALE: ¾"=1'-0" S-301

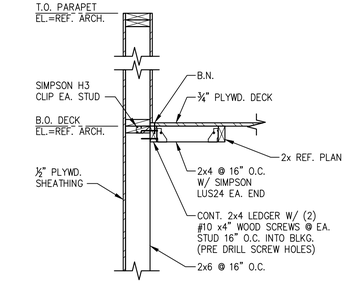

SECTION 4
SCALE: ¾"=1'-0" S-301

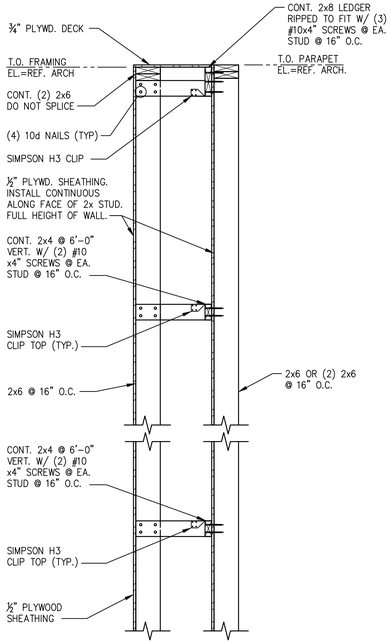

SECTION 2
SCALE: N.T.S. S-301

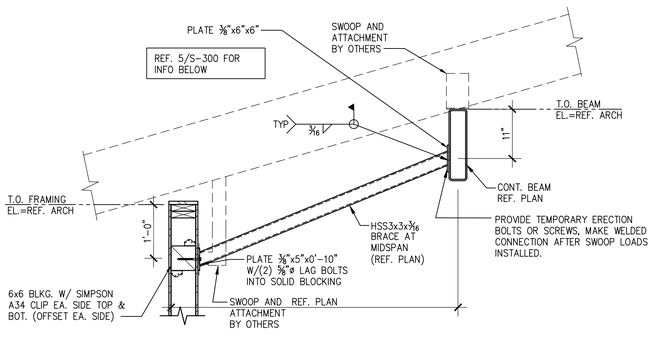

SECTION 10 1
SCALE: ¾"=1'-0" S-301

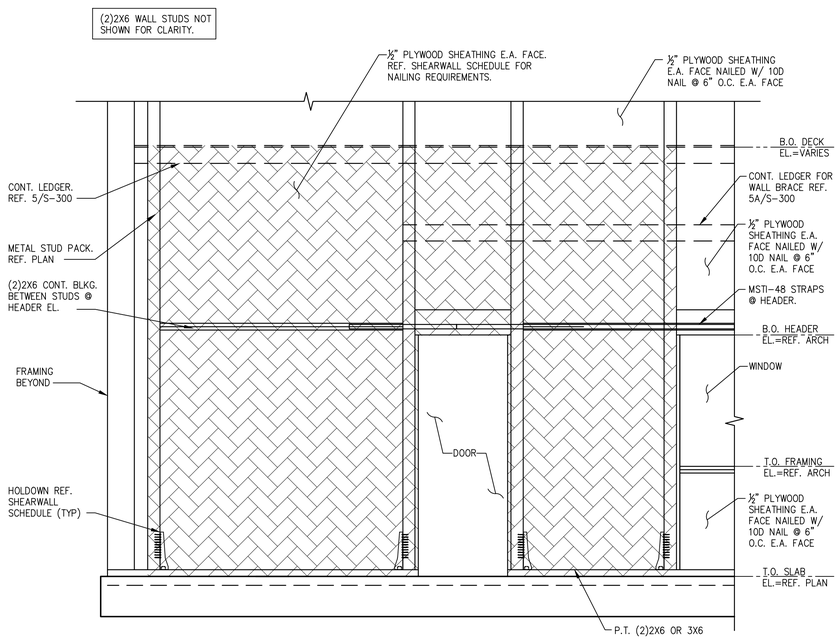

SHEARWALL 1 ELEVATION 5
SCALE: ¾"=1'-0" S-301

PANDA EXPRESS, INC.
1683 Walnut Grove Ave.
Rosemead, California
91770
Telephone: 626.799.9898
Facsimile: 626.372.8288

All ideas, designs, arrangement and plans indicated or represented by this drawing are the property of Panda Express Inc. and were created for use on this specific project. None of these ideas, designs, arrangements or plans may be used by or disclosed to any person, firm, or corporation without the written permission of Panda Express Inc.

REVISIONS:

1	OWNER REVISION	01-30-2023

ISSUE DATE:

	ISSUE FOR PERMIT	10-20-22
	ISSUE FOR BID	01-30-23

DRAWN BY: AE/SS

PANDA PROJECT #: D23503
PANDA STORE #: -
ARCH PROJECT #: 261-443

idGROUP

Ronald A. Roberts Associates, Inc.
Consulting Engineers
2948 N. Stemmons Freeway
Dallas, Texas 75247-6103
Phone: (214) 637-6299
www.rara.net

PANDA EXPRESS

PANDA HOME 2600
NORTH RIVERSIDE DR & 2ND ST.
CLARKSVILLE, TN 37040

S-301

TYPICAL FRAMING DETAILS & SECTIONS

PANDA HOME 2600 R4

ISSUE FOR BID 01-30-2023

ISSUE FOR BID 01-30-2023

X:\PROJECTS\22496 Panda Express Clarksville, TN\CAD\DISTRUCT\22496 Issue for Owner Revisions 01.24.2023\22496-S01_Typical Framing Details & Sections.dwg, 1/24/2023 3:36:33 PM, croberts, DWG To PDF.pc3, 1:1