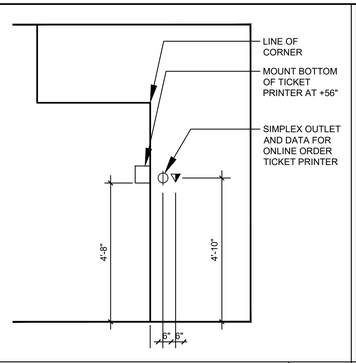

TICKET PRINTER ELEV. 11

Scale: NOT TO SCALE | E-200

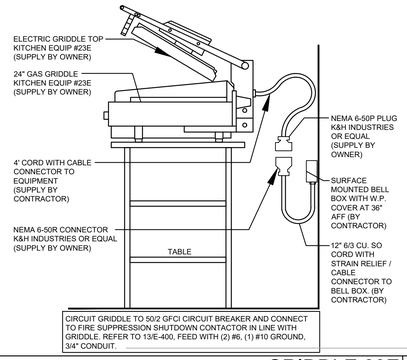

GRIDDLE 23E 9

Scale: NOT TO SCALE | E-200

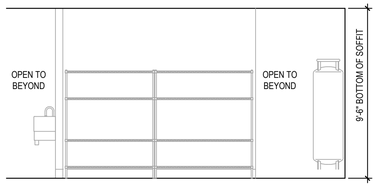

A.

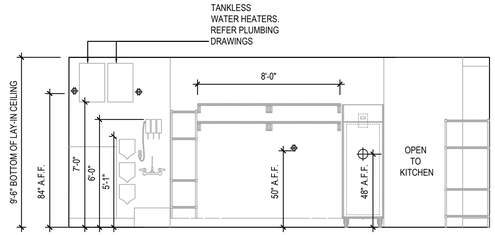

B.

KITCHEN PREP ELEVATION 5

Scale= 1/4" = 1'-0" | E-200

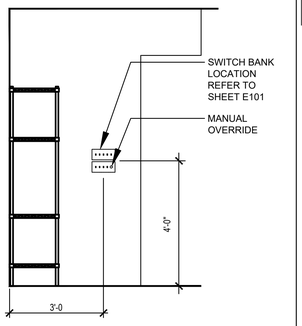

SWITCH BANK ELEVATION 10

Scale= 1/4" = 1'-0" | E-200

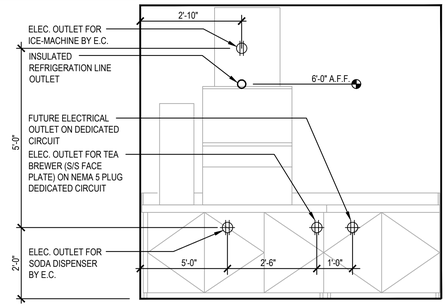

DRINK STATION ELEVATION 8

NOT TO SCALE | E-200

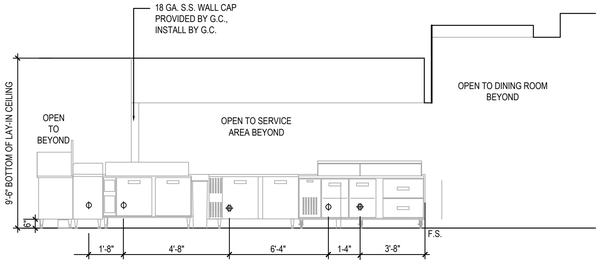

WALL BEHIND SERVICE 4

Scale= 1/4" = 1'-0" | E-200

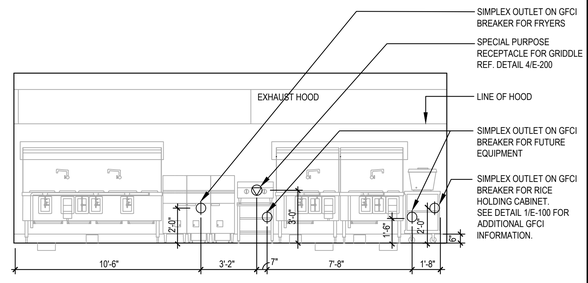

COOKLINE ELEVATION 3

Scale= 1/4" = 1'-0" | E-200

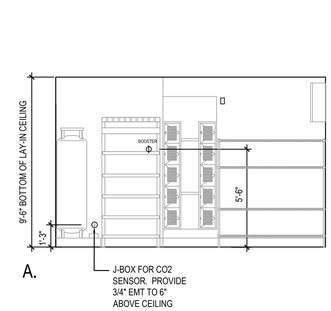

A.

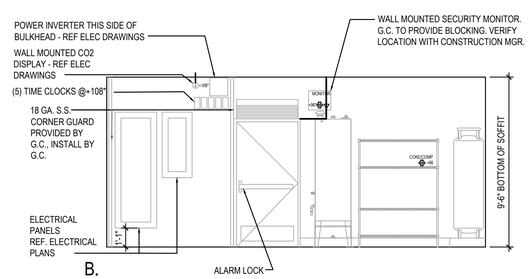

B.

KITCHEN PREP / REAR ELEVATIONS 7

Scale= 1/4" = 1'-0" | E-200

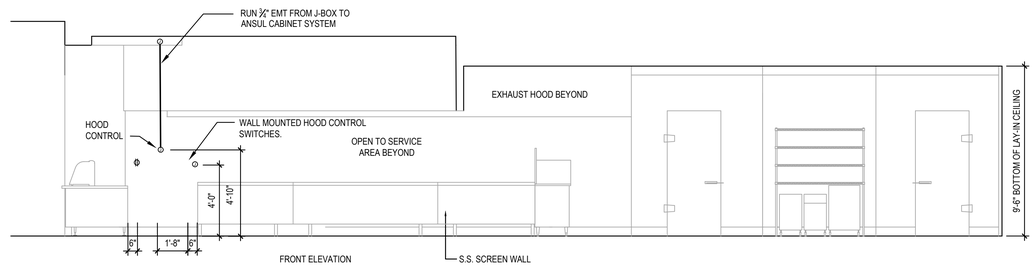

PREPARATION TABLES @ WORKTOP FREEZER ELEVATION 2

Scale= 1/4" = 1'-0" | E-200

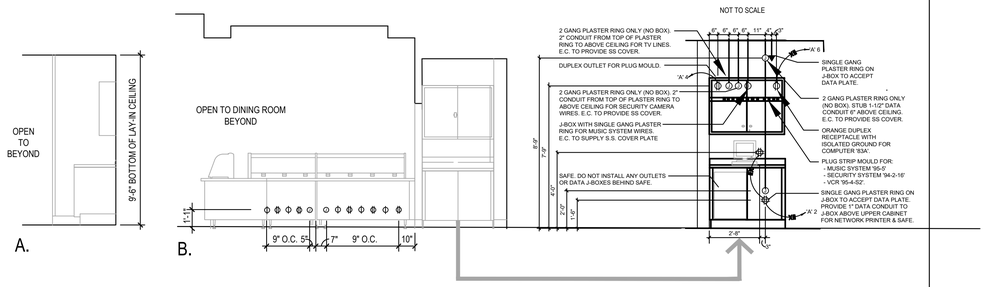

SERVICE LINE & MANAGER STATION ELEV. 6

Scale= 1/4" = 1'-0" | E-200

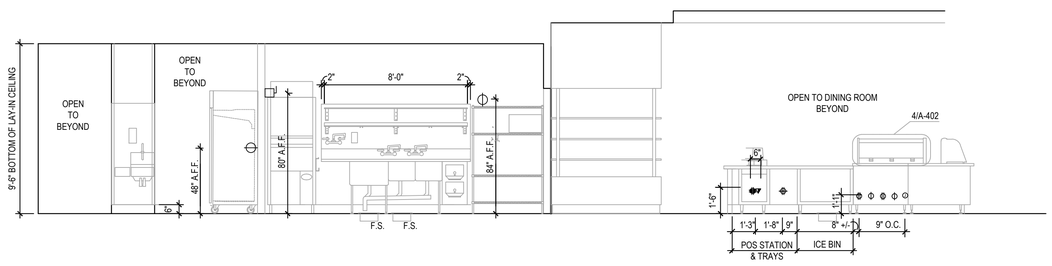

P.O.S. & REAR SIDE OF SERVICE COUNTER 1

Scale= 1/4" = 1'-0" | E-200

PANDA EXPRESS, INC.
1683 Walnut Grove Ave.
Rosemead, California
91770
Telephone: 626.799.9898
Facsimile: 626.372.8288

All ideas, designs, arrangement and plans indicated or represented by this drawing are the property of Panda Express Inc. and were created for use on this specific project. None of these ideas, designs, arrangements or plans may be used by or disclosed to any person, firm, or corporation without the written permission of Panda Express Inc.

REVISIONS:

ISSUE DATE:

1	BID SET	2023-05-02

DRAWN BY: CPH

PANDA PROJECT #: S4-24-D22020

ARCH PROJECT #: P7377

cph
www.cphcorp.com
A Full Service A & E Firm

Plans Prepared By
CPH, LLC.
500 West Fulton St.
Sanford, FL 32771
Ph: 407.322.6841
Licenses:
Eng. C.O.A. No. 3215
Survey L.B. No. 7143
Arch. Lic. No. AA2600926
Lndscp. Lic. No. LC0000298

GREGORY D. TAYLOR
LICENSE
No. 77811
STATE OF FLORIDA
PROFESSIONAL ENGINEER
5/02/2023

PANDA EXPRESS

PANDA END CAP
3301 W HILLSBORO BLVD
DEERFIELD BEACH, FL 33442

E-200

ELECTRICAL ELEVATIONS

PANDA HOME 2600 R4/DAB