GRAPHIC SCALE

40 0 20 40 80

1 INCH = 40 FEET

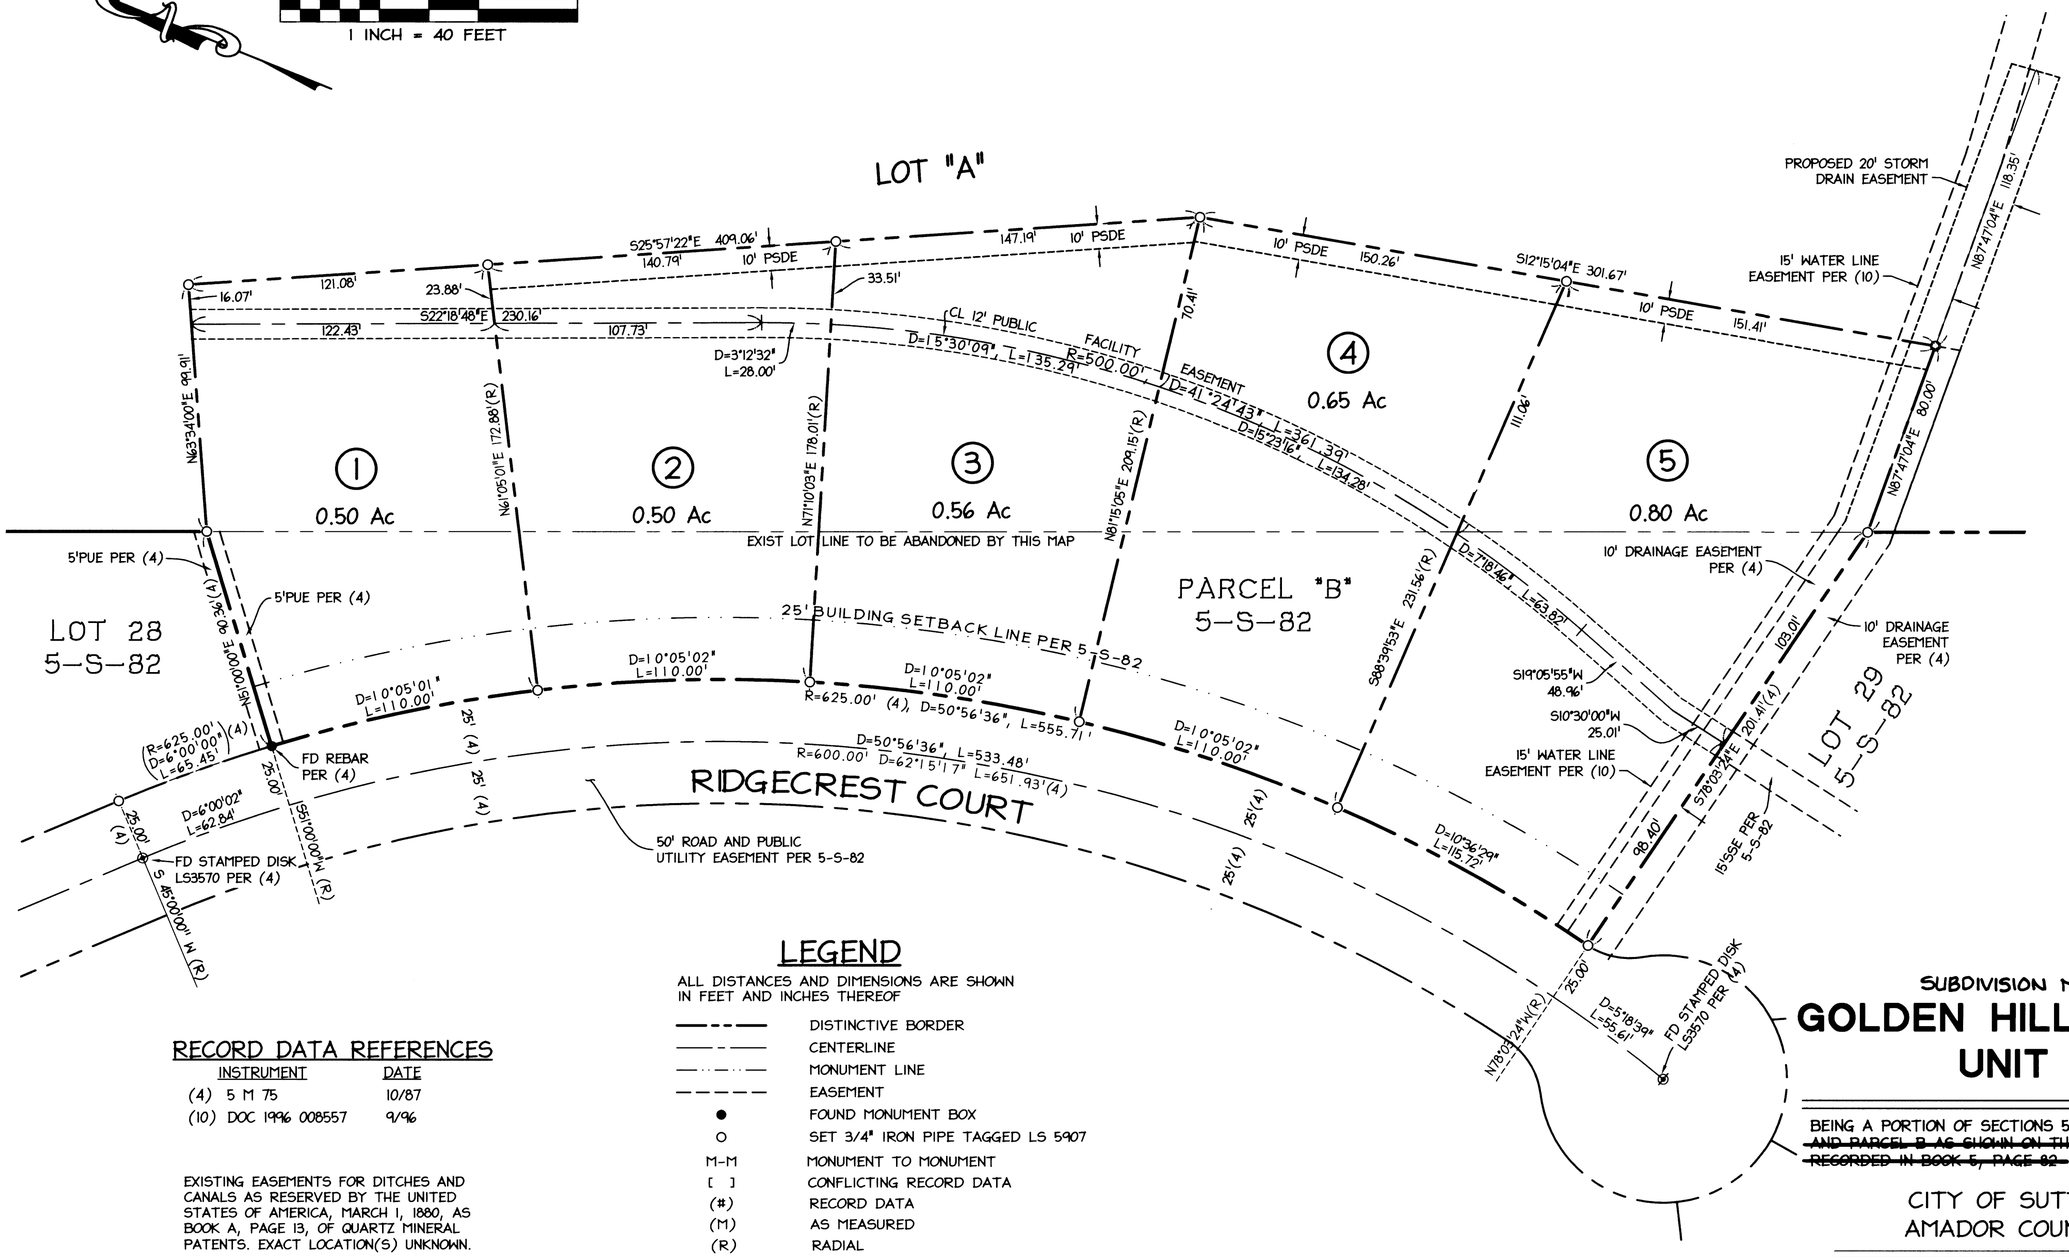

RECORD DATA REFERENCES

INSTRUMENT	DATE
(4) 5 M 75	10/87
(10) DOC 1996 008557	9/96

EXISTING EASEMENTS FOR DITCHES AND CANALS AS RESERVED BY THE UNITED STATES OF AMERICA, MARCH 1, 1880, AS BOOK A, PAGE 13, OF QUARTZ MINERAL PATENTS. EXACT LOCATION(S) UNKNOWN.

LEGEND

ALL DISTANCES AND DIMENSIONS ARE SHOWN IN FEET AND INCHES THEREOF

— — —	DISTINCTIVE BORDER
———	CENTERLINE
—·—·—	MONUMENT LINE
– – – –	EASEMENT
●	FOUND MONUMENT BOX
O	SET 3/4" IRON PIPE TAGGED LS 5907
M-M	MONUMENT TO MONUMENT
[ ]	CONFLICTING RECORD DATA
(#)	RECORD DATA
(M)	AS MEASURED
(R)	RADIAL
PFE	PUBLIC FACILITY EASEMENT
PSDE	PRIVATE STORM DRAIN EASEMENT
PUE	PRIVATE UTILITY EASEMENT
WLE	WATER LINE EASEMENT
SSE	SANITARY SEWER EASEMENT
PVAW	PRIVATE VEHICLE ACCESS WAY

SUBDIVISION MAP NO. 133

GOLDEN HILLS ESTATES UNIT ONE

BEING A PORTION OF SECTIONS 5 AND 8, T.6N, R.11E., M.D.M. ~~AND PARCEL B AS SHOWN ON THAT OFFICIAL SUBDIVISION MAP RECORDED IN BOOK 5, PAGE 82~~

CITY OF SUTTER CREEK
AMADOR COUNTY, CALIF.

NOVEMBER, 2004

Giuliani & Kull, Inc.
Engineers • Planners • Surveyors
11899 Edgewood Road, Suite Q, Auburn, CA 95603
(530) 885-5107 Fax (530) 885-5157
Auburn • San Jose • Oakdale

SHEET 4 OF 5